Virginia Emancipation Proclamation & Freedom Memorial

Browns Island
Richmond, Virginia

Relocation of Plaza
4.15.19

Legend:

Existing Site Lighting
Existing Electrical Junction Box

Existing Trees:

No Scale

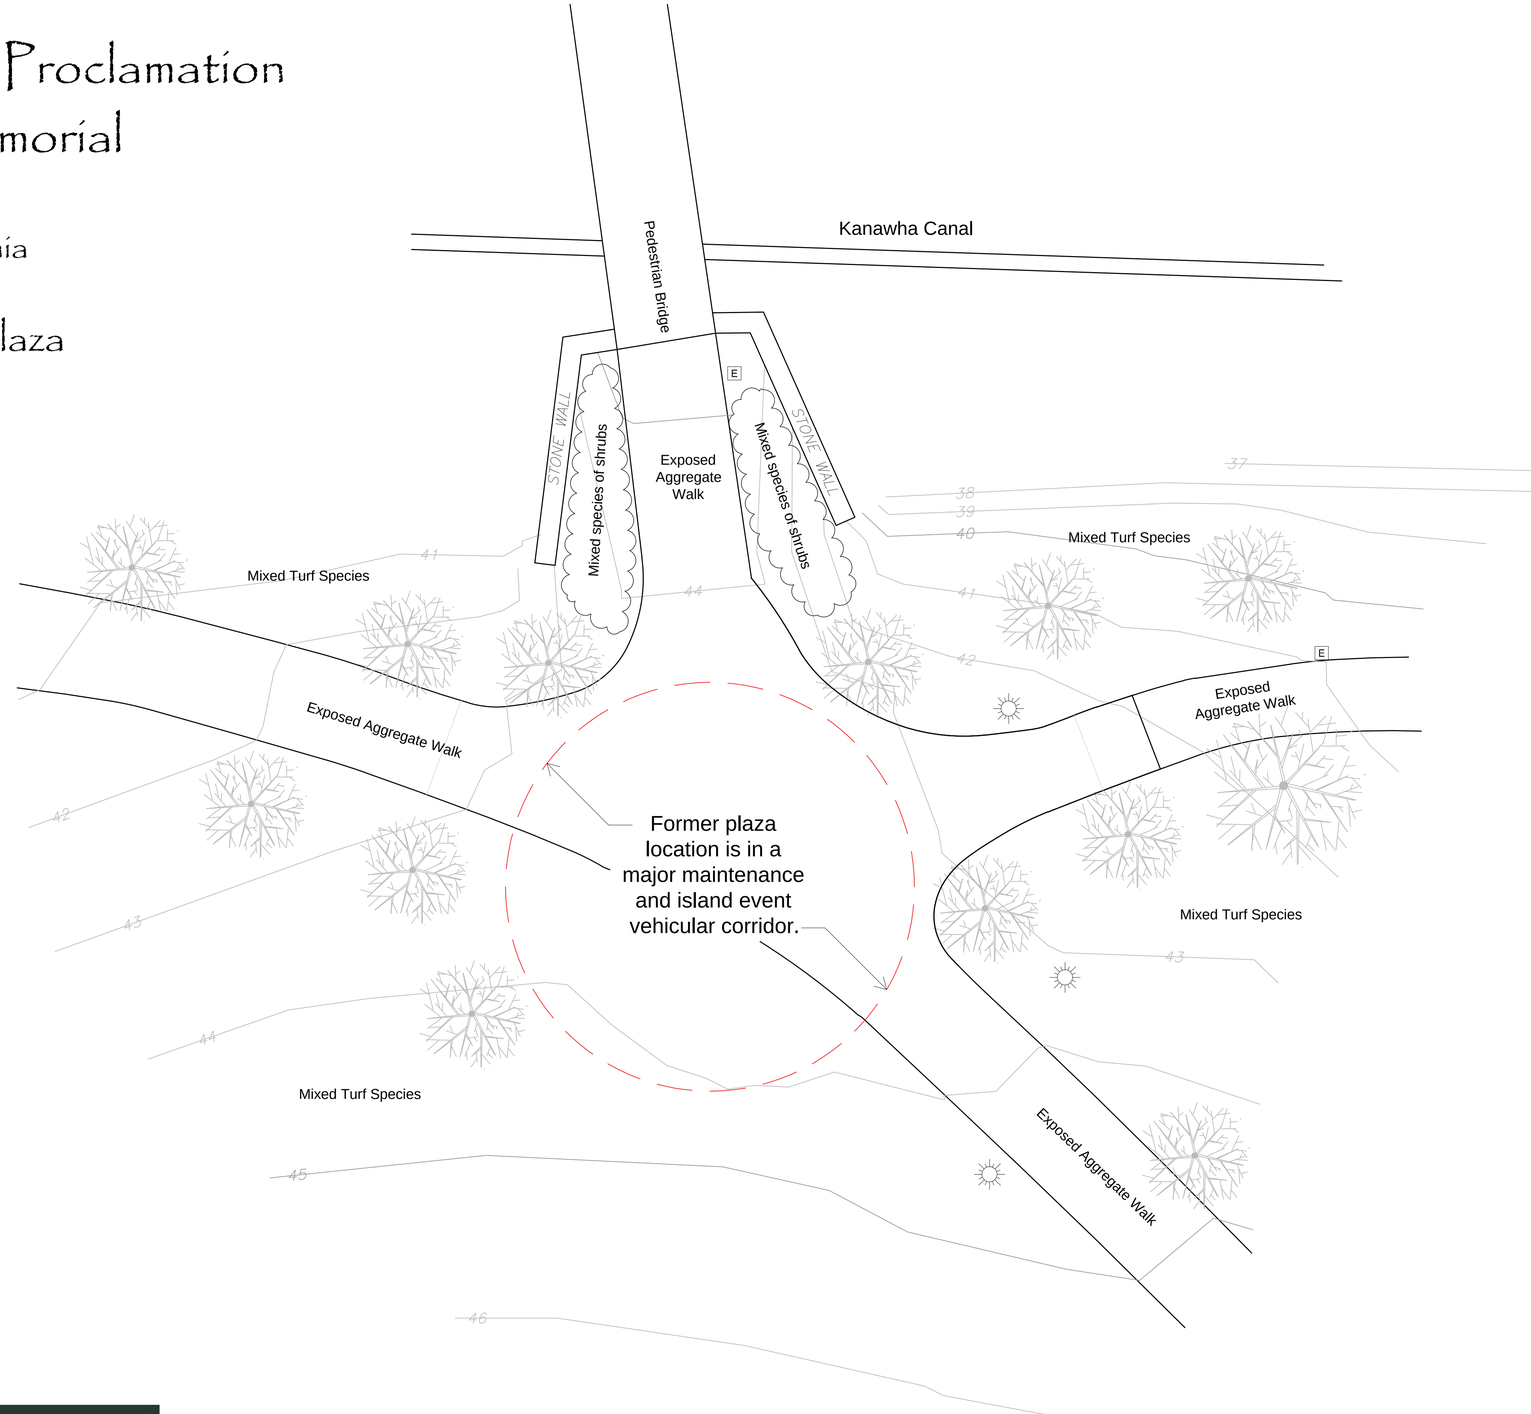

THOMAS JAY WARREN, NSS
WARREN SCULPTURE STUDIOS, INC.

FOUR WINDS DESIGN, LC

Virginia Emancipation Proclamation & Freedom Memorial

Browns Island
Richmond, Virginia

Relocation of Plaza
4.15.19

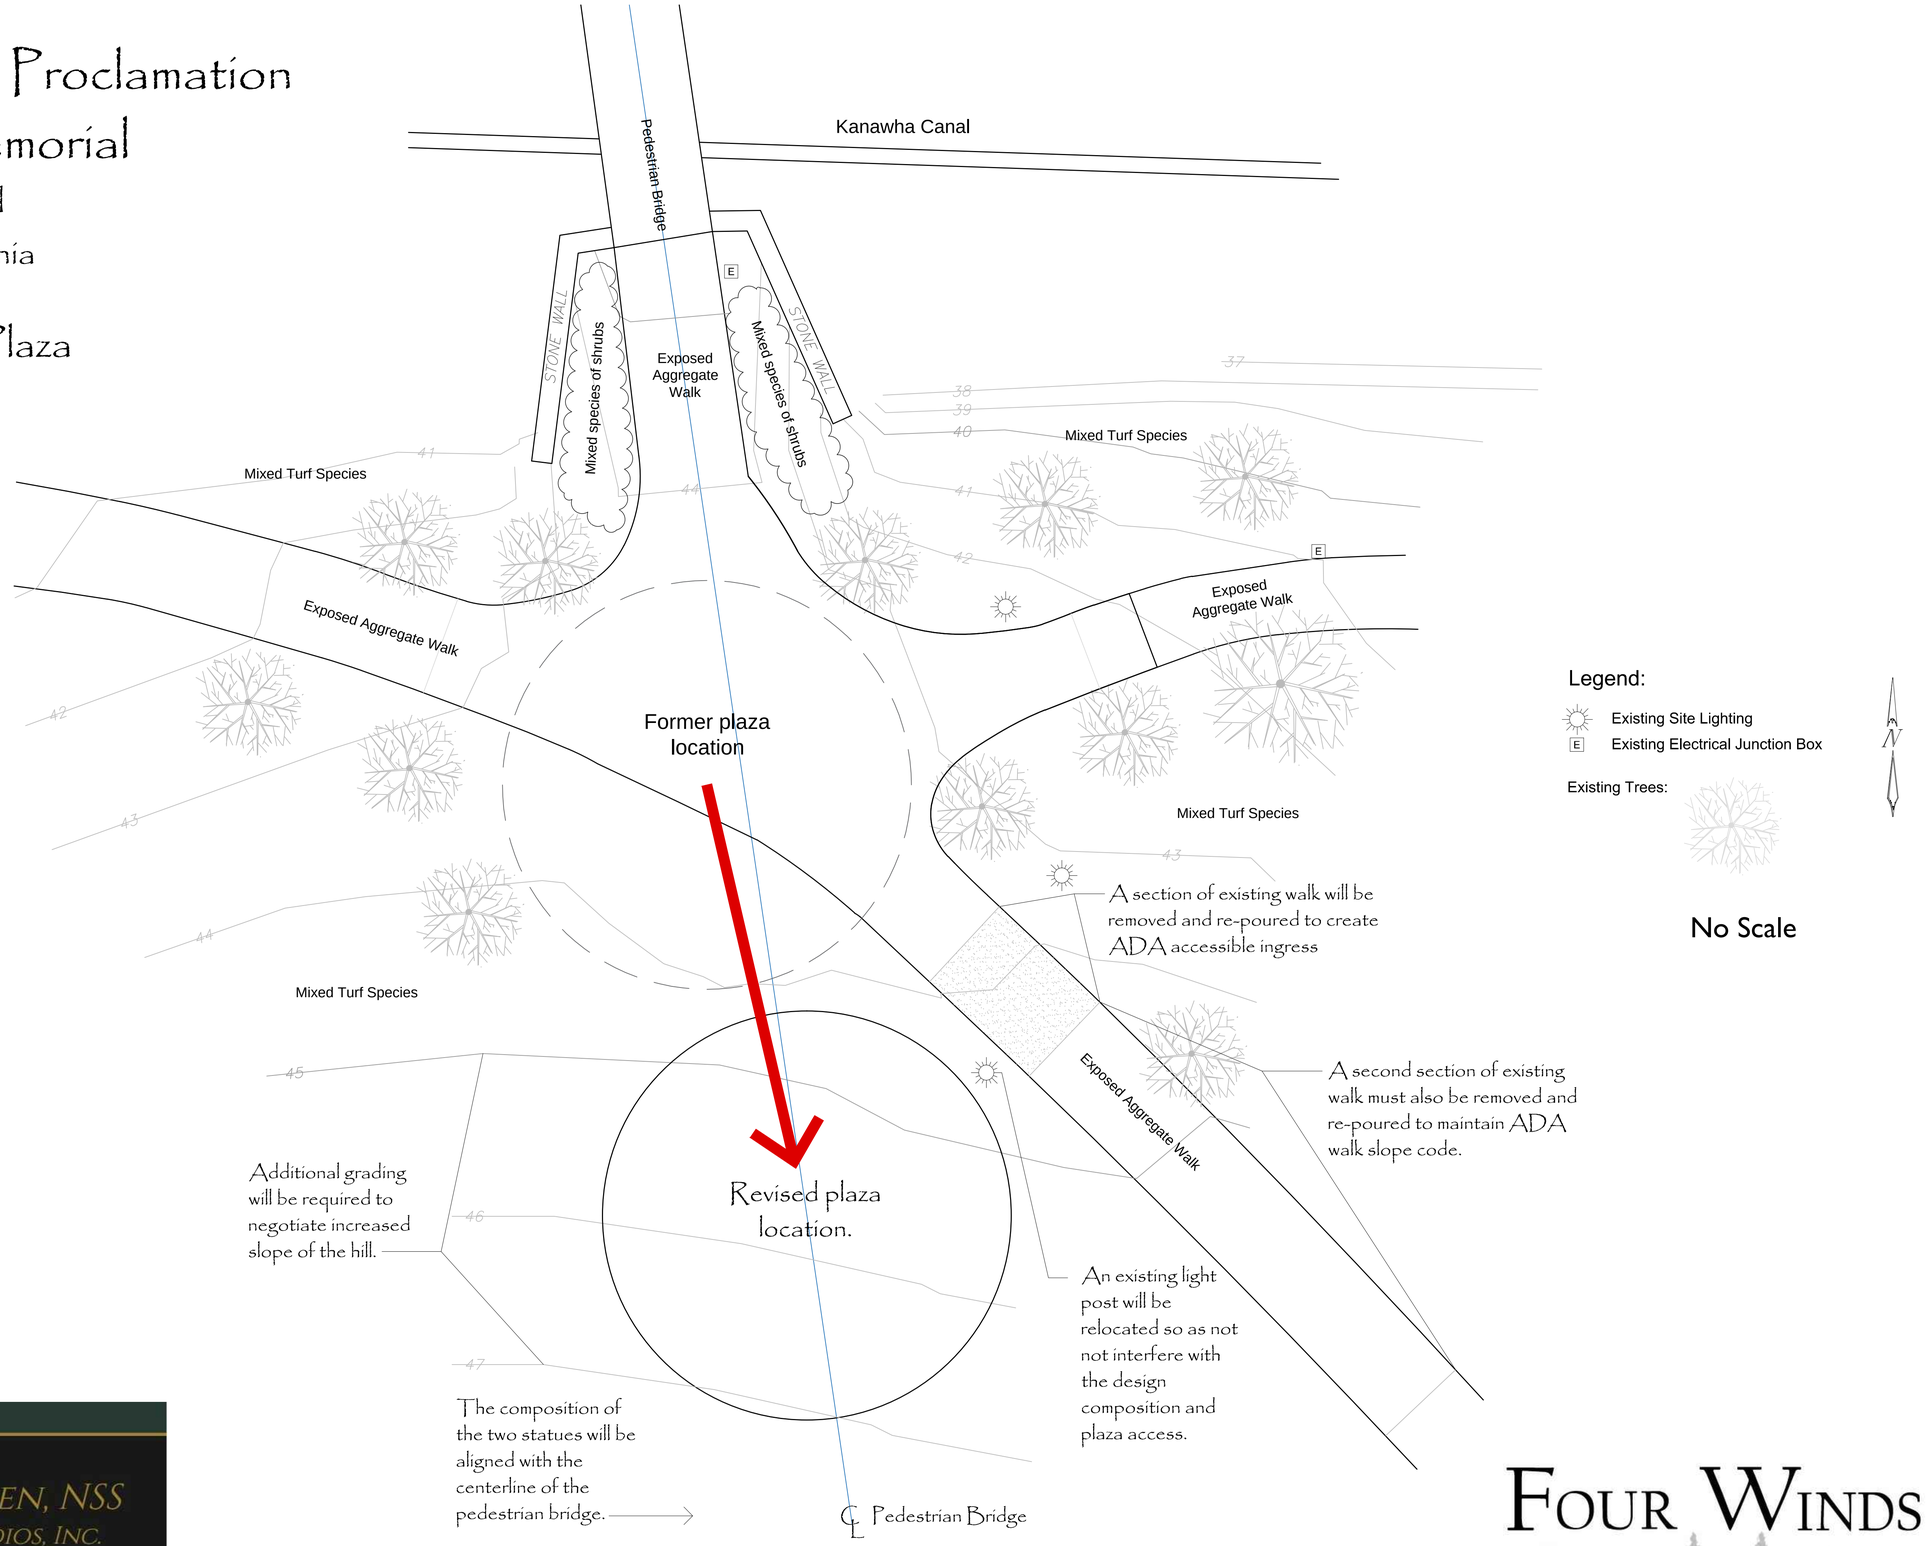

THOMAS JAY WARREN, NSS
WARREN SCULPTURE STUDIOS, INC.

FOUR WINDS DESIGN, LC

Virginia Emancipation Proclamation & Freedom Memorial

Browns Island
Richmond, Virginia

Relocation of Plaza
4.15.19

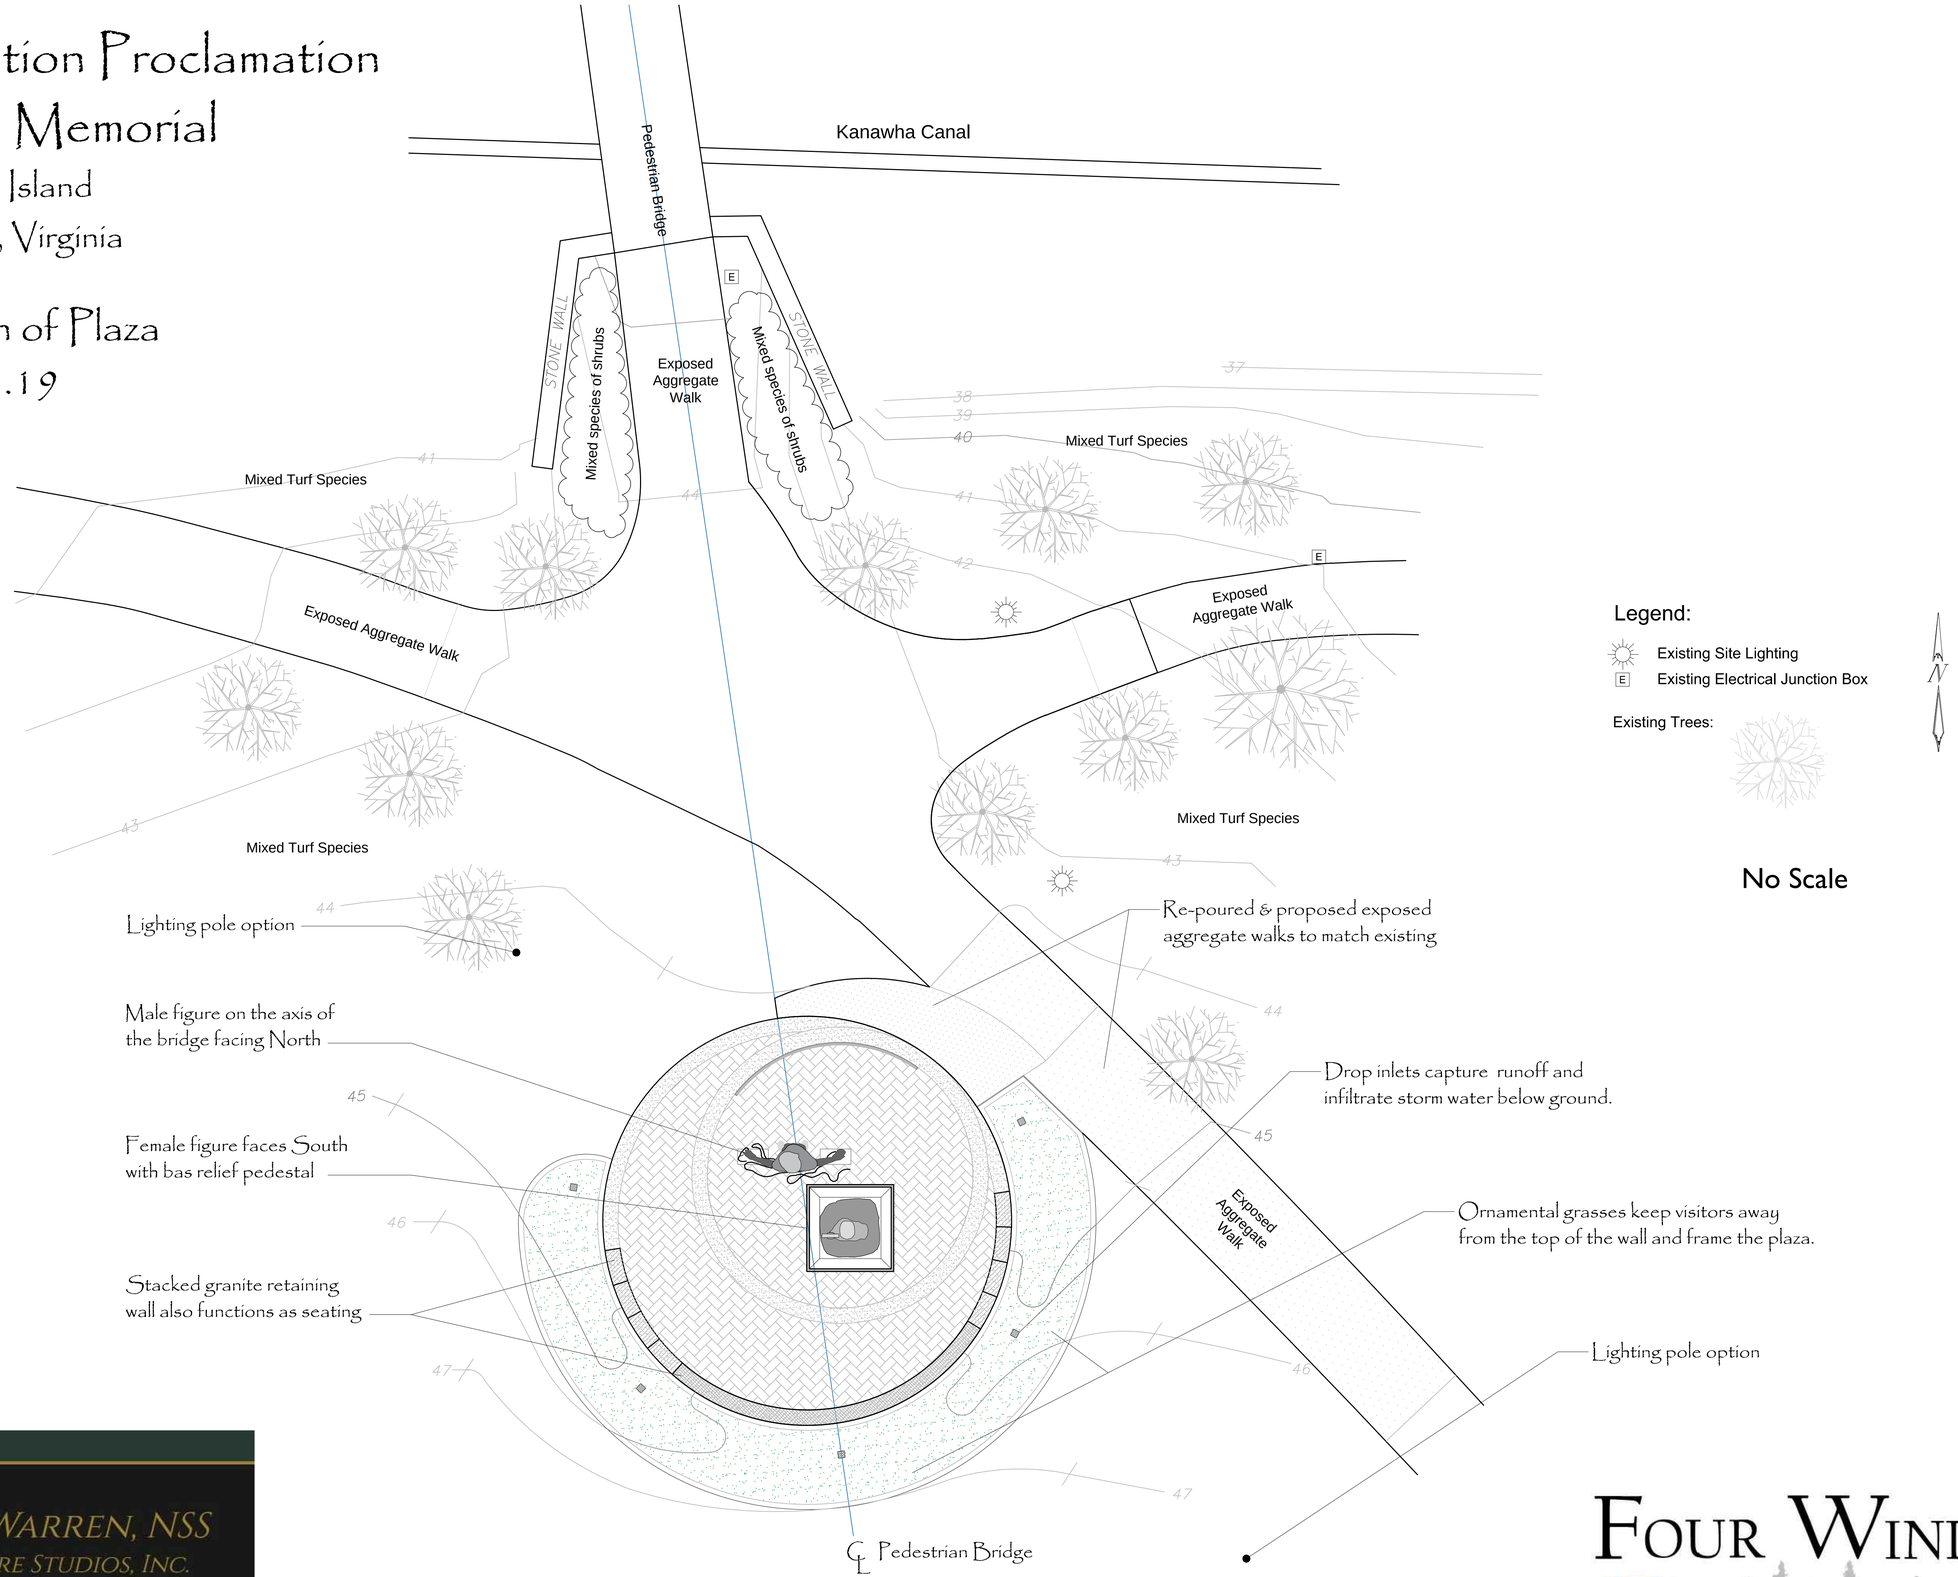

THOMAS JAY WARREN, NSS
WARREN SCULPTURE STUDIOS, INC.

FOUR WINDS DESIGN, LC

Virginia Emancipation Proclamation & Freedom Memorial

Browns Island
Richmond, Virginia

Relocation of Plaza
4.15.19

No Scale

Radial trench grates capture runoff and rust stains from the raw steel chains of the Male Figure.

Wood molded paving brick echoes the materials of Richmond.

A unique locally quarried black granite is used for radial paving and the stacked retaining wall.

Ornamental grasses keep visitors away from the top of the wall and frame the plaza.

THOMAS JAY WARREN, NSS
WARREN SCULPTURE STUDIOS, INC.

FOUR WINDS DESIGN, LC

Virginia Emancipation Proclamation & Freedom Memorial

Browns Island
Richmond, Virginia

Relocation of Plaza
4.15.19

No Scale

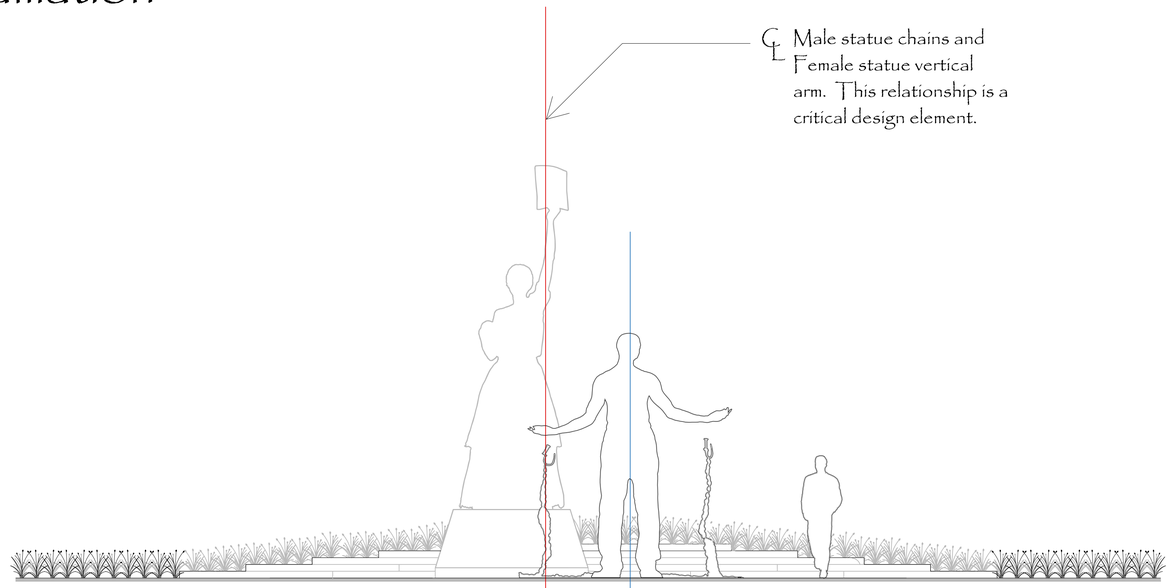

North Elevation

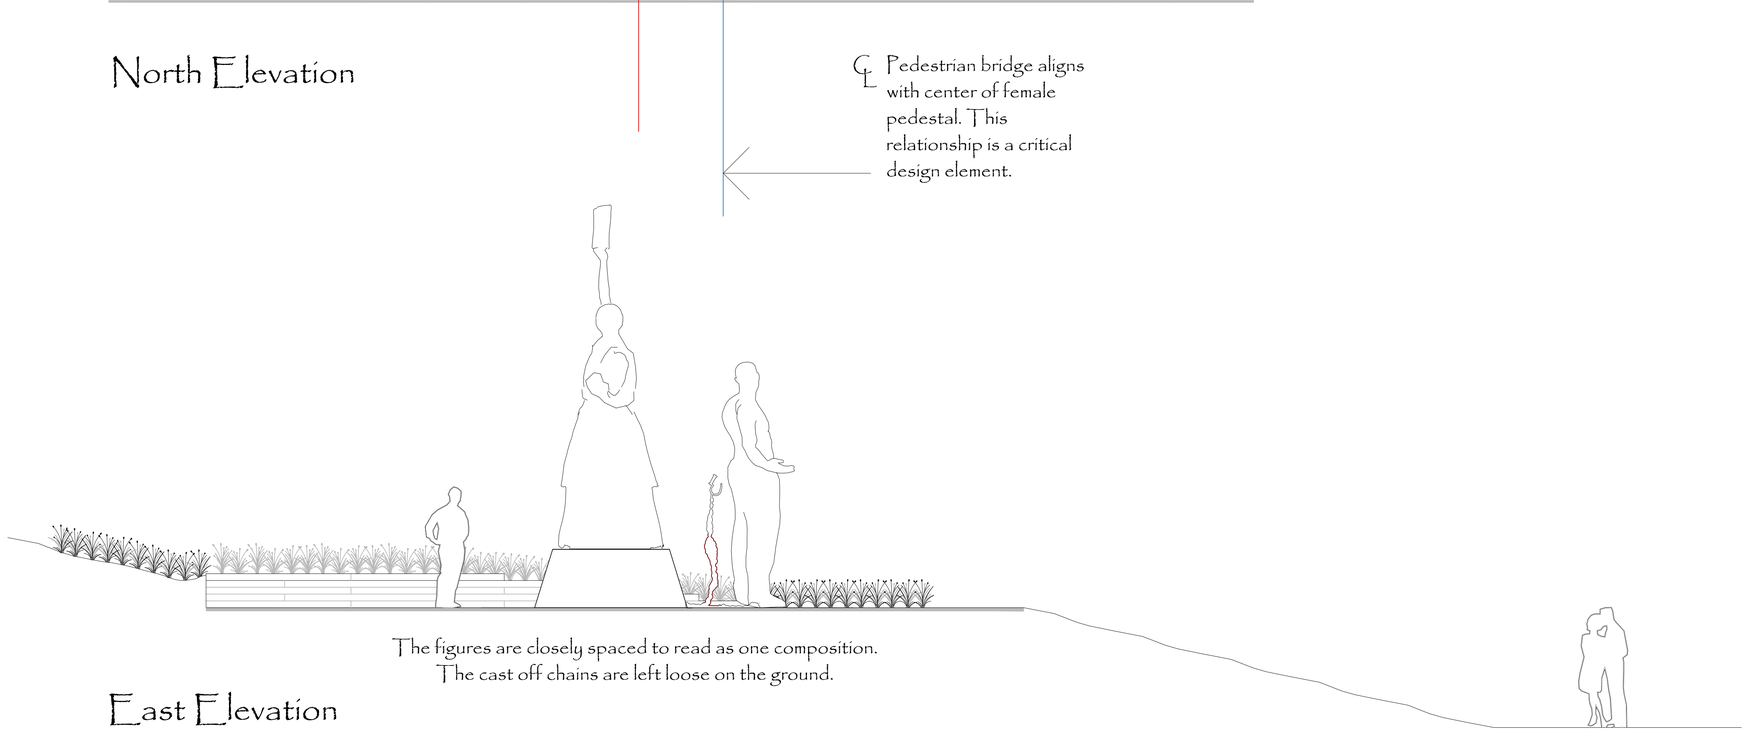

East Elevation

THOMAS JAY WARREN, NSS
WARREN SCULPTURE STUDIOS, INC.

FOUR WINDS DESIGN, LC